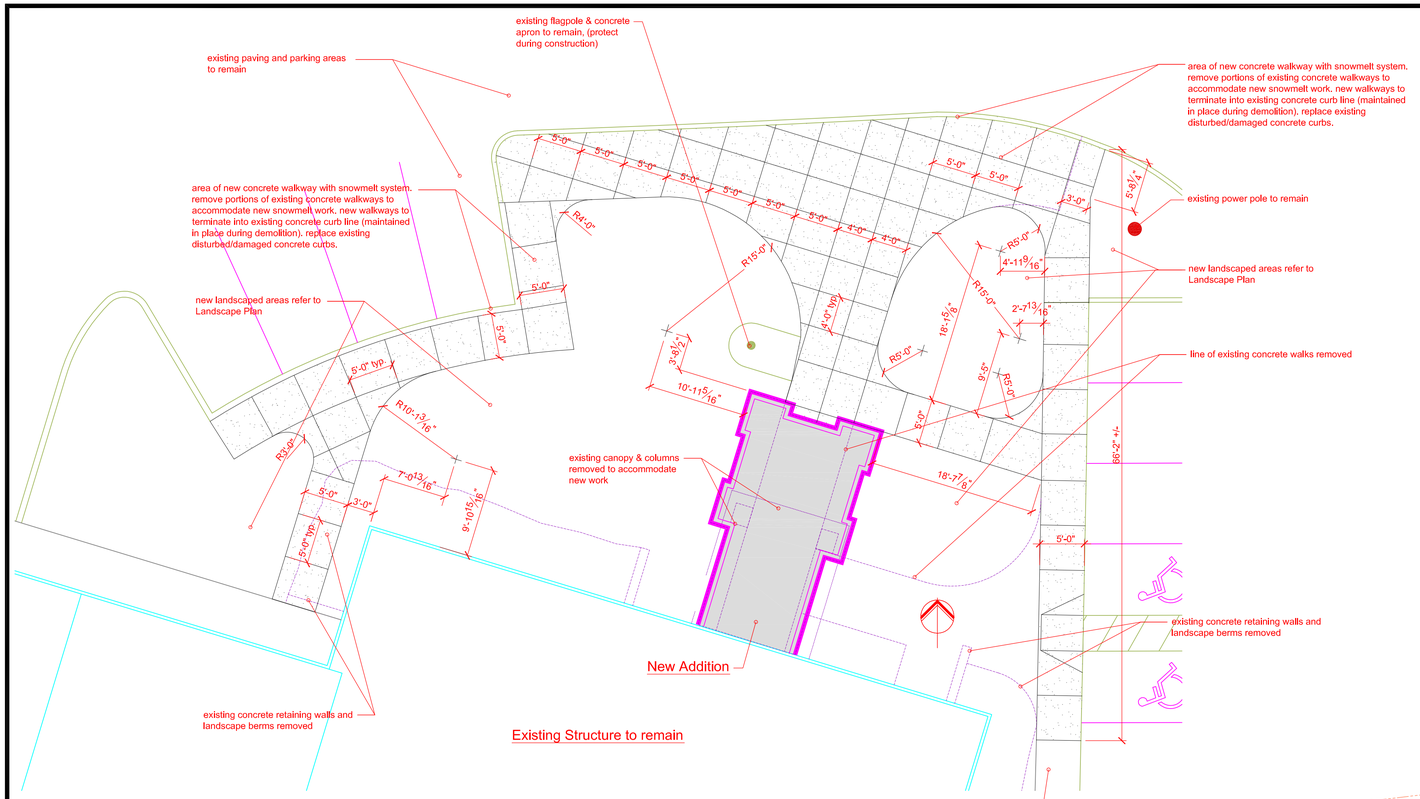

1 enlargel site plan (entry)

SCALE: 1/8" = 1'-0"

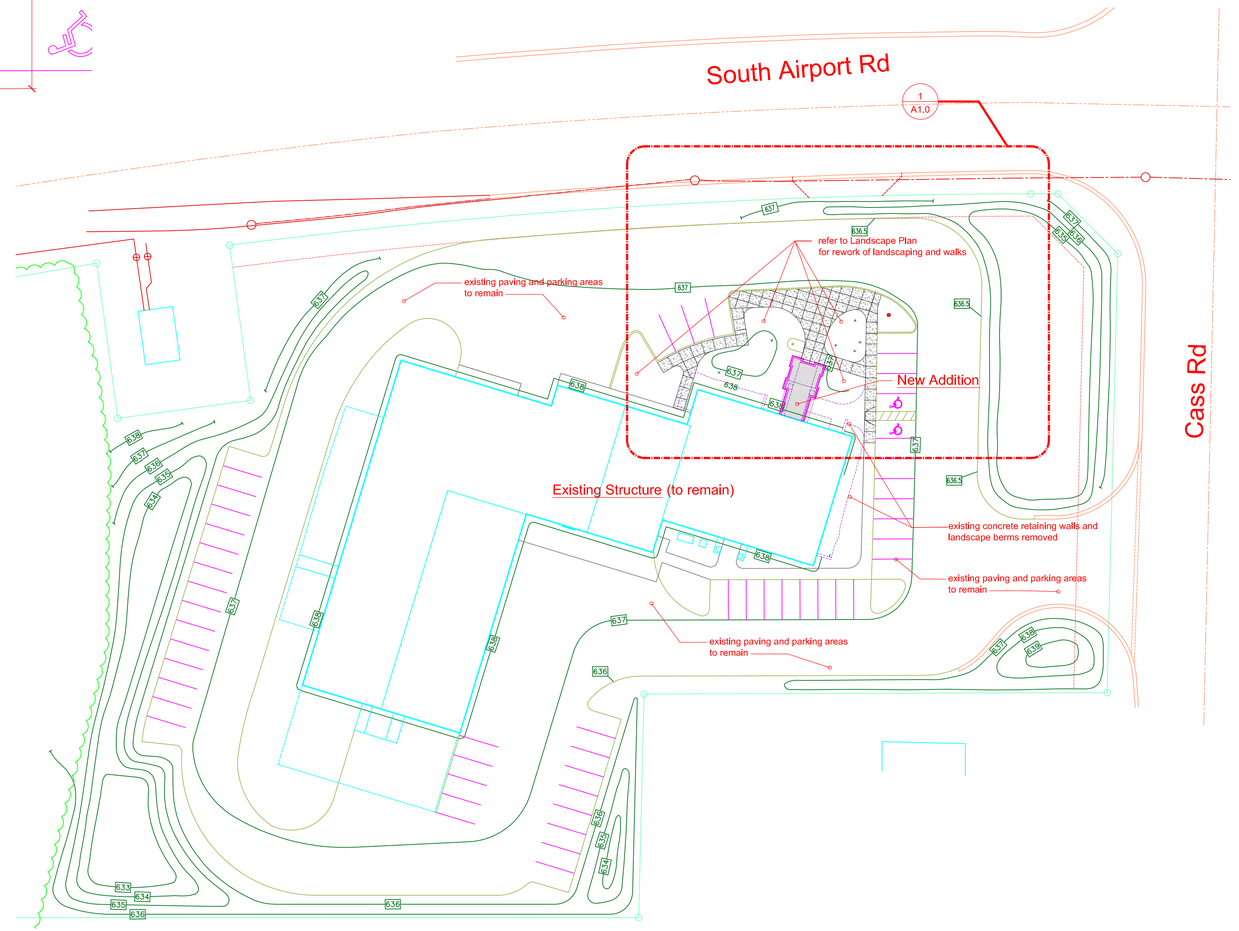

---- site plan

SCALE: 1/32" = 1'-0"

RADIO CENTRE
300 E. FRONT ST., SUITE 460
TRAVERSE CITY, MI 49684
231.946.3627 VOICE
231.946.1234 FAX
www.cwsarch.com

ARCHITECTS CWS

◆ Site Plan ◆

Minor Addition And Exterior Remodel

◆ BATA Service Center ◆

3233 Cass Rd. At South Airport Rd.

1123

Bid Set 11-10-11

A1.0

A1.0 Site Plan.dwg

1/6/2012